1706

CARVER COUNTY RIGHT OF WAY PLAT NO. 24

PLAT FILE NO.	1706
C.R. DOC. NO.	641306

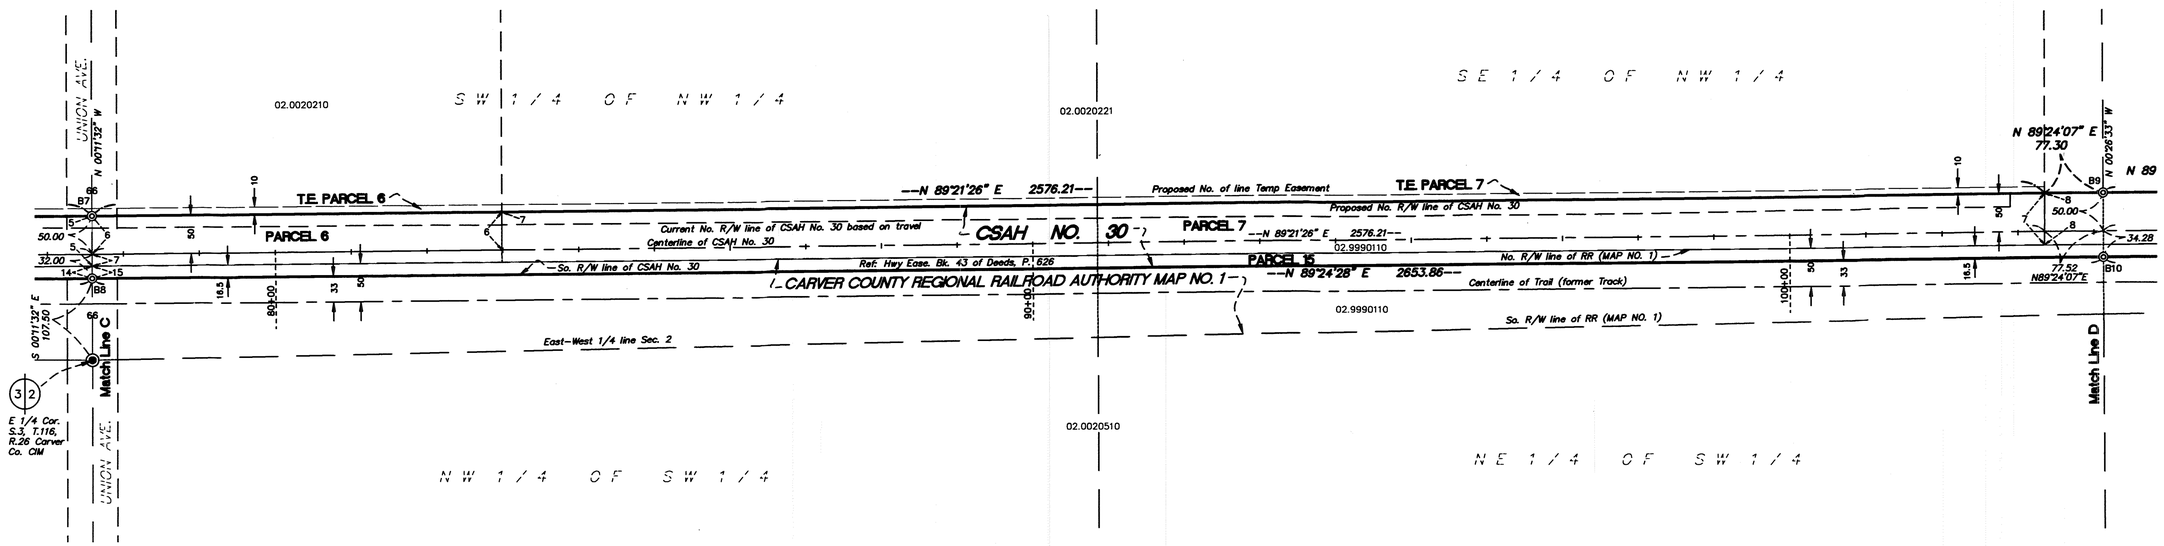

PARCEL NUMBER	RECORD OWNER	LOCATION	PARCEL ID NO.	RECORDED DOC. NO.	EXISTING RW COUNTY (AC.)	NEW RW COUNTY (AC.)	TOTAL RW COUNTY (AC.)	TEMPORARY EASEMENT (AC.)	INTEREST
6	Rademacher, Christopher J.	SW1/4 of NW1/4, Sec. 2, T. 116, R. 26	02.0020210	A405305	0.420	0.200	0.620	0.122	EASEMENT
7	Hedtke, Curtis etal	S1/2 of NW1/4, Sec. 2, T. 116, R. 26	02.0020221	A593807	2.498	0.824	3.322	0.430	EASEMENT
8	Quaas, Keith L.	N1/2 of Sec. 2, T. 116, R. 26	02.0020200	A455583	1.230		1.230		EASEMENT
9	Quaas, Keith L. & Quaas, Kevin L. etal	NE1/4 of Sec. 2, T. 116, R. 26	02.0020222	A616595	1.431		1.431		EASEMENT
10	Quaas, Keith L. & Quaas, Kevin L. etal	S1/2 of NE1/4, Sec. 2, T. 116, R. 26	50.0020110	A616595	0.093		0.093		EASEMENT
11	Mayer, City of	S1/2 of NE1/4, Sec. 2, T. 116, R. 26	50.0020100	A265339	1.678		1.678		EASEMENT
15	Carver County Regional Railroad Authority	Sec. 2, T. 116, R. 26	02.9990110	A326940	2.013		2.013		EASEMENT

SCALE IN FEET

100 50 0 100

Bearing orientation is based on Carver County Coordinate System NAD83 (1986)

All distances shown are in US Survey feet

- Carver County Cast Iron Monument
- Individual Parcel Limits
- B9 Boundary Corner with set 1/2 inch by 18 inch iron pipe with an aluminum cap stamped Carver County RW and the boundary corner number
- Found 1/2 inch iron monument
- Existing Dedicated Road Easement
- Temporary Easement for construction purposes (T.E., Expiration Date 12/31/2018)
- Proposed centerline stationing per Carver Co. Right of Way Plan No. 158789

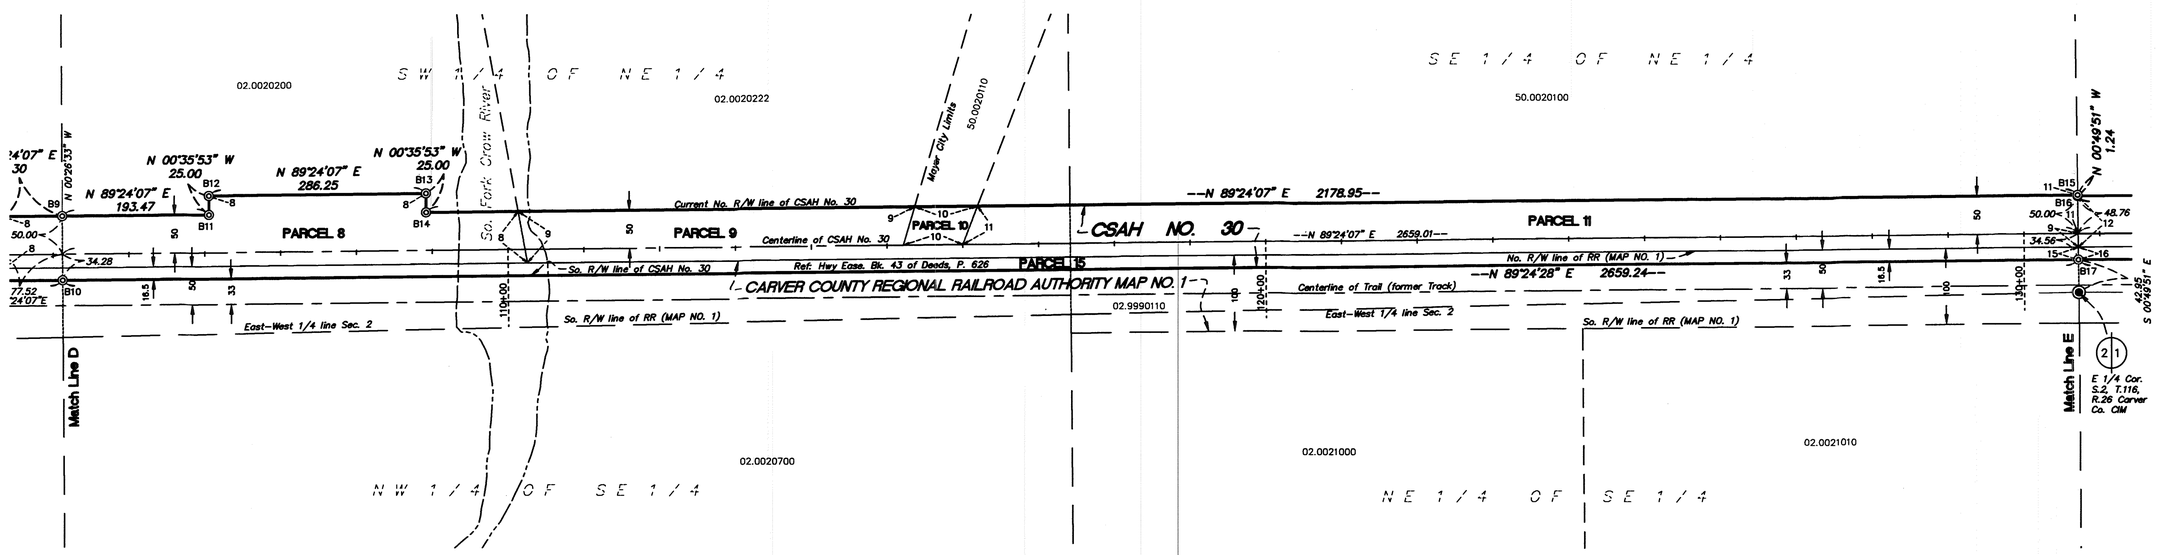

C.S.A.H. NO. 30 (158789)

Public Works, Surveying Office
11360 Highway 212
Suite 1
Cologne, MN 55322